

1888.

PLATES VII TO XXIV.

TECHNICAL ART SERIES

OF

ILLUSTRATIONS OF ^{ADVIS} INDIAN ARCHITECTURAL
DECORATIVE WORK

FOR THE USE OF ART SCHOOLS AND CRAFTSMEN.

Reproduced in heliogravure from the original drawings made by the Officers of the
Archaeological Surveys in India, at the Survey of India Offices, Calcutta,
and published under the authority of the Government of India.

SURVEY OF INDIA OFFICES, CALCUTTA.

1888.

Price Four Rupees Eight Annas

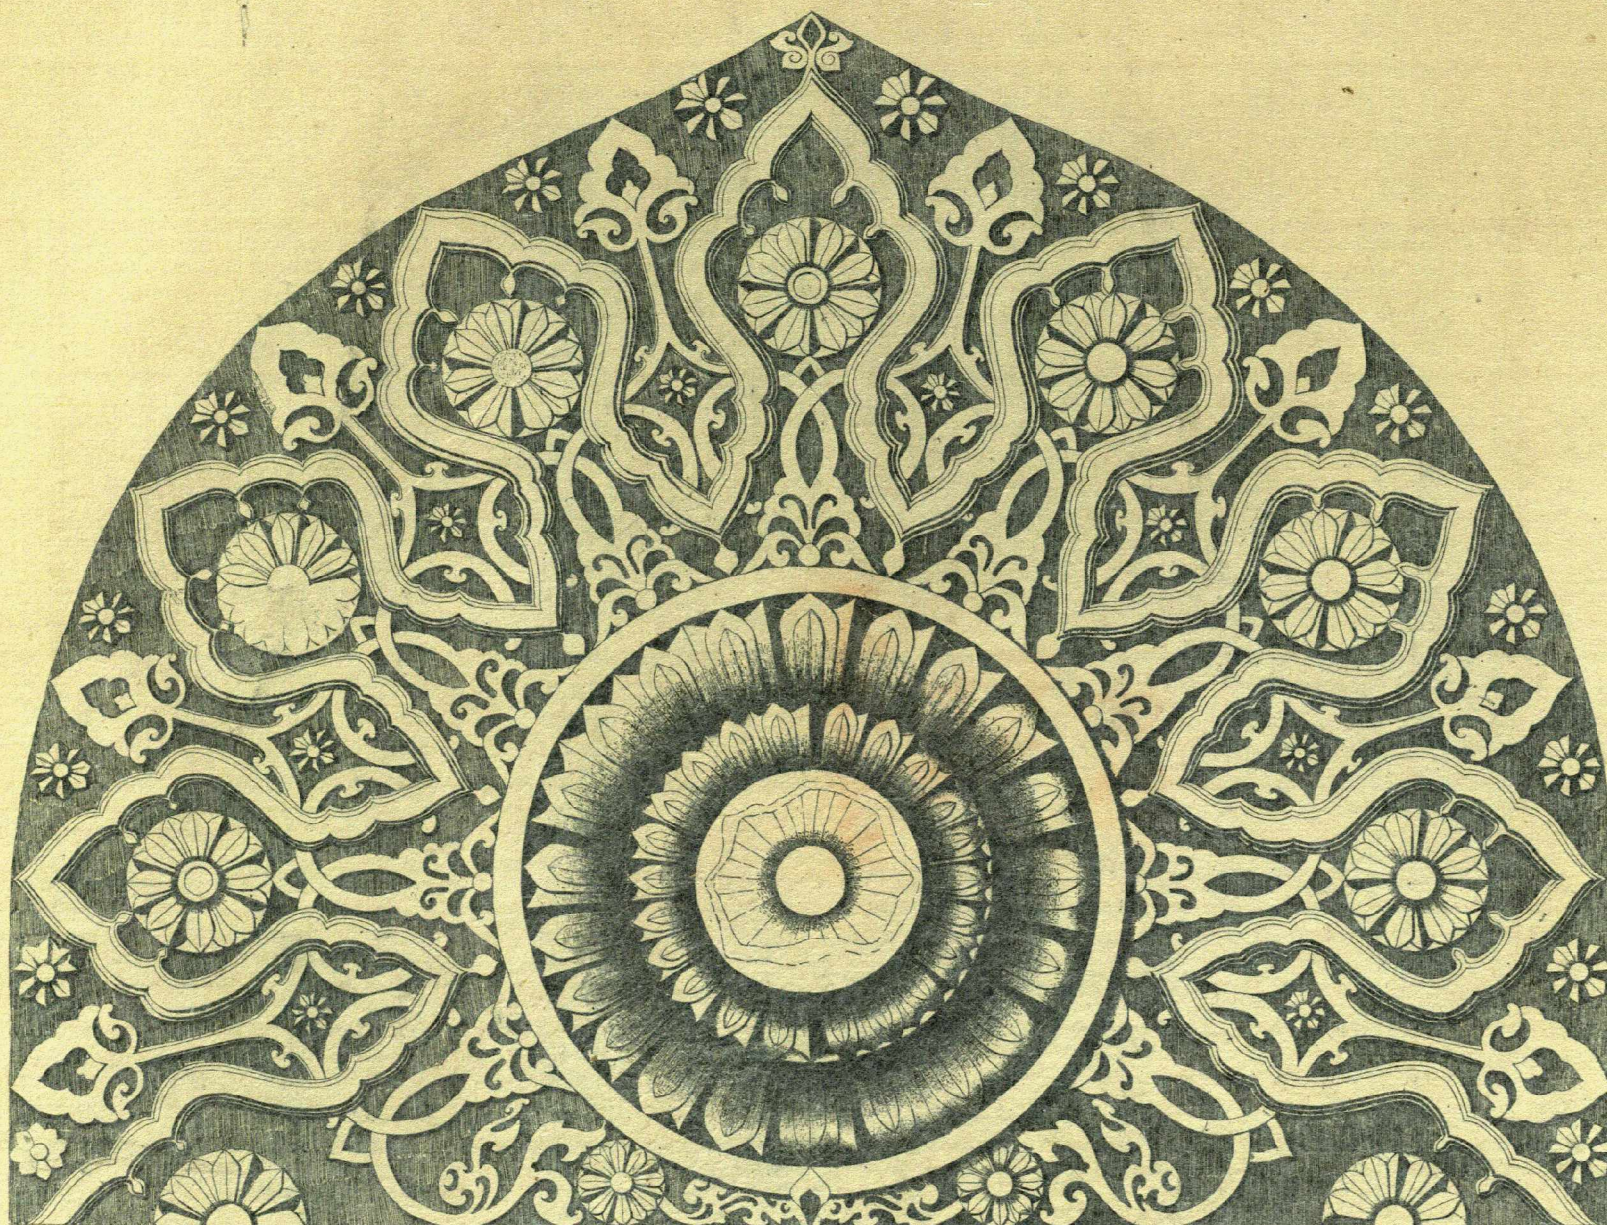


Photo electrolyte.

Survey of India Office Calcutta, February 1886.

SCALE OF 1 2 3 4 5 6 7 8 9 10 FEET

TYMPANUM OF THE RECESSES ON EACH SIDE THE PRINCIPAL MIHRAB.

Edw. Smith, del.

TECHNICAL ART SERIES-1889.

JAUNPUR ATALA MASJID

PLATE VIII.
PLATE VIII.


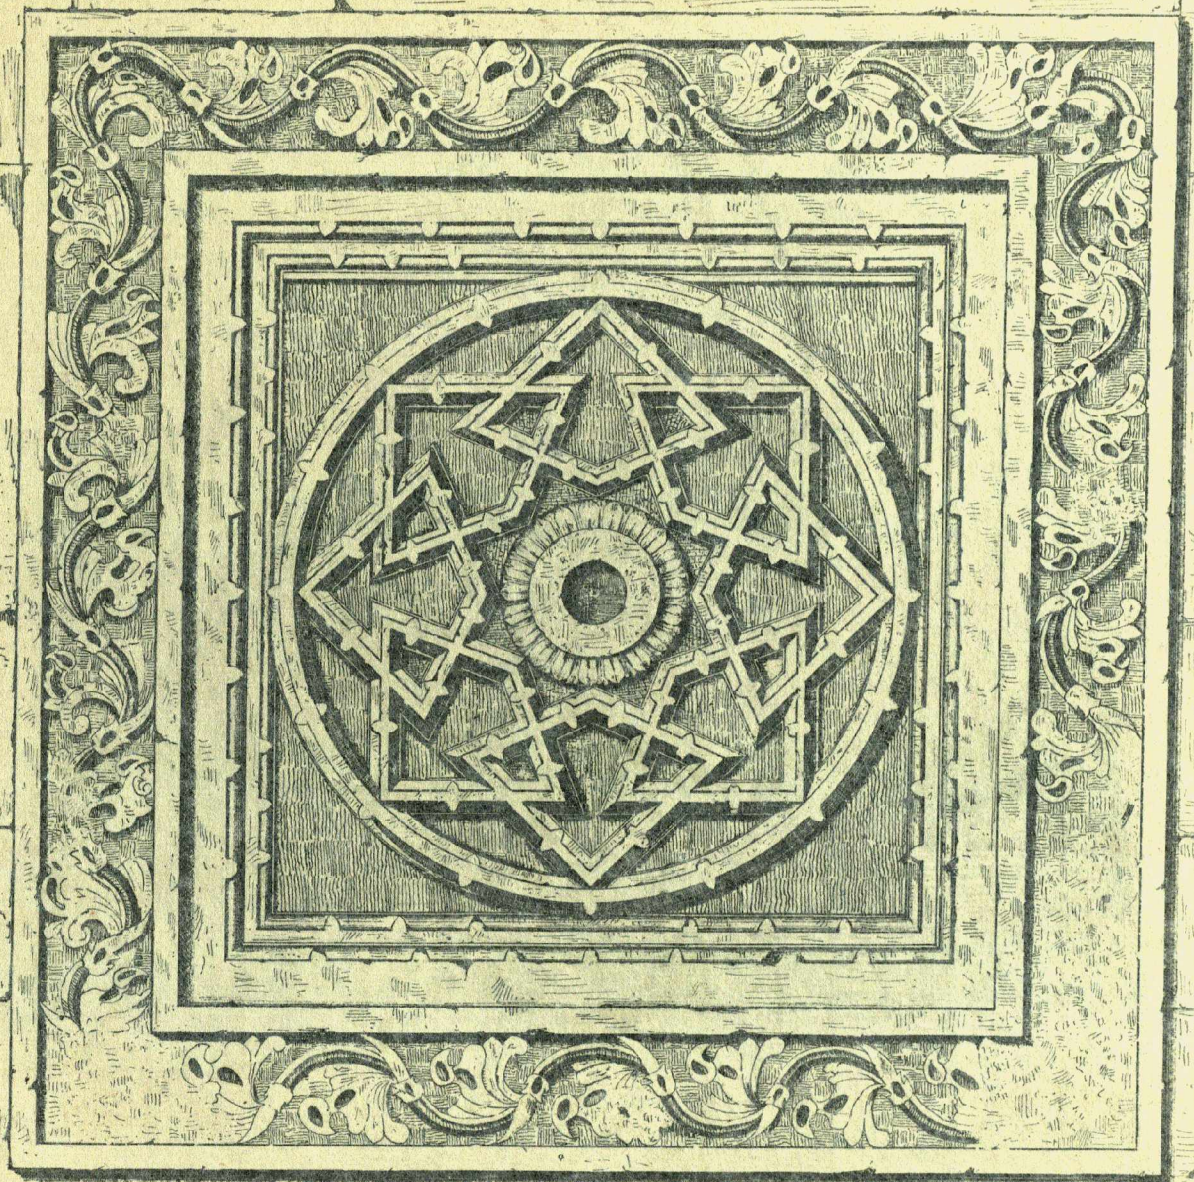


Photo-electrotype

Survey of India, Office, Calcutta, February 1888

Scale of Feet.

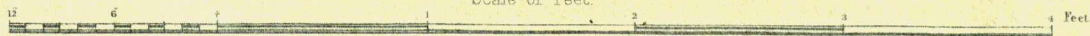

PANEL ON THE SOUTHERN SMALLER PROPYLON OF THE MOSQUE

Edna W Smith del



CAMBAY. TOMB OF UMAR IBN AHMAD-AL KASARUNI. A D 1333

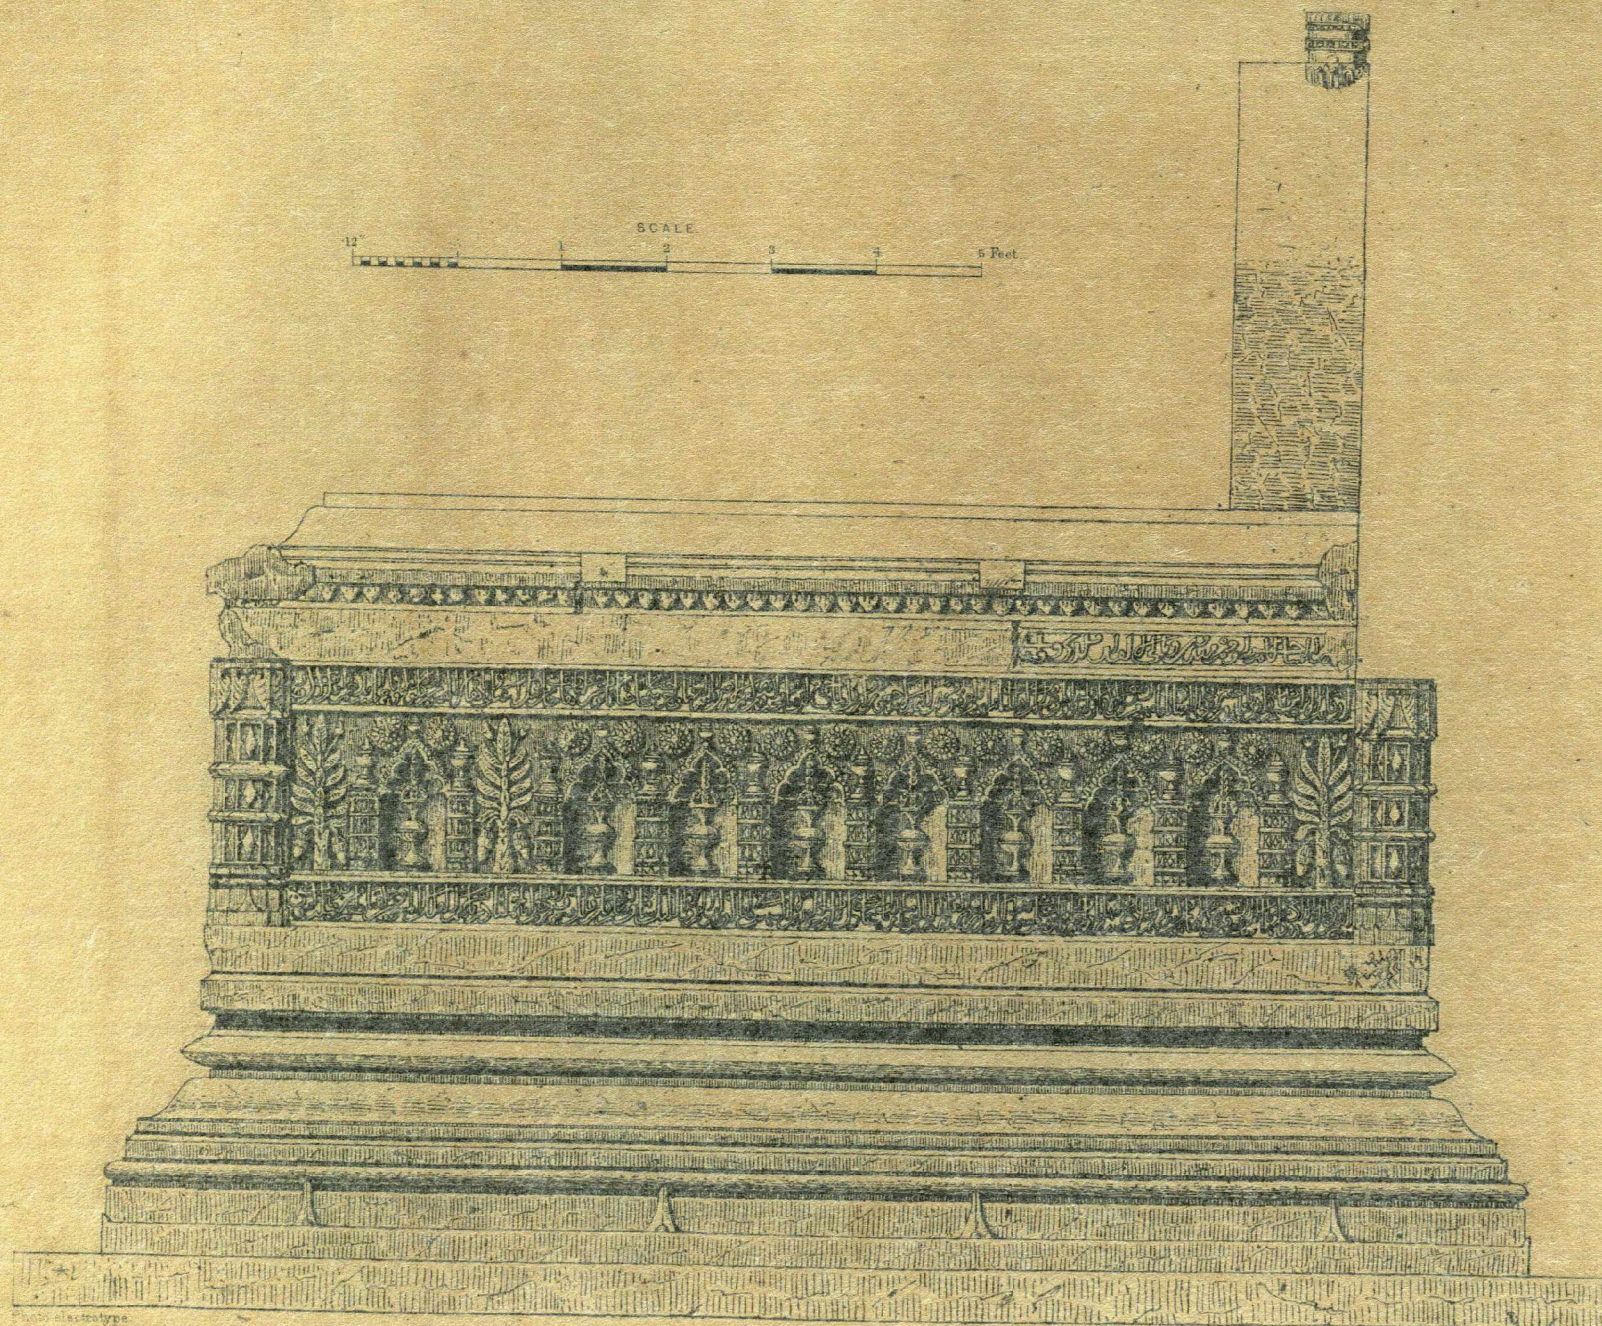


Photo-electrotype

3 SIDE ELEVATION.

Survey of India Office, Calcutta, March 1888

J. Burgess, DIRECTOR.



CAMBAY TOMB OF UMAR IBN AHMAD-AL KANARUNI. A D 1333


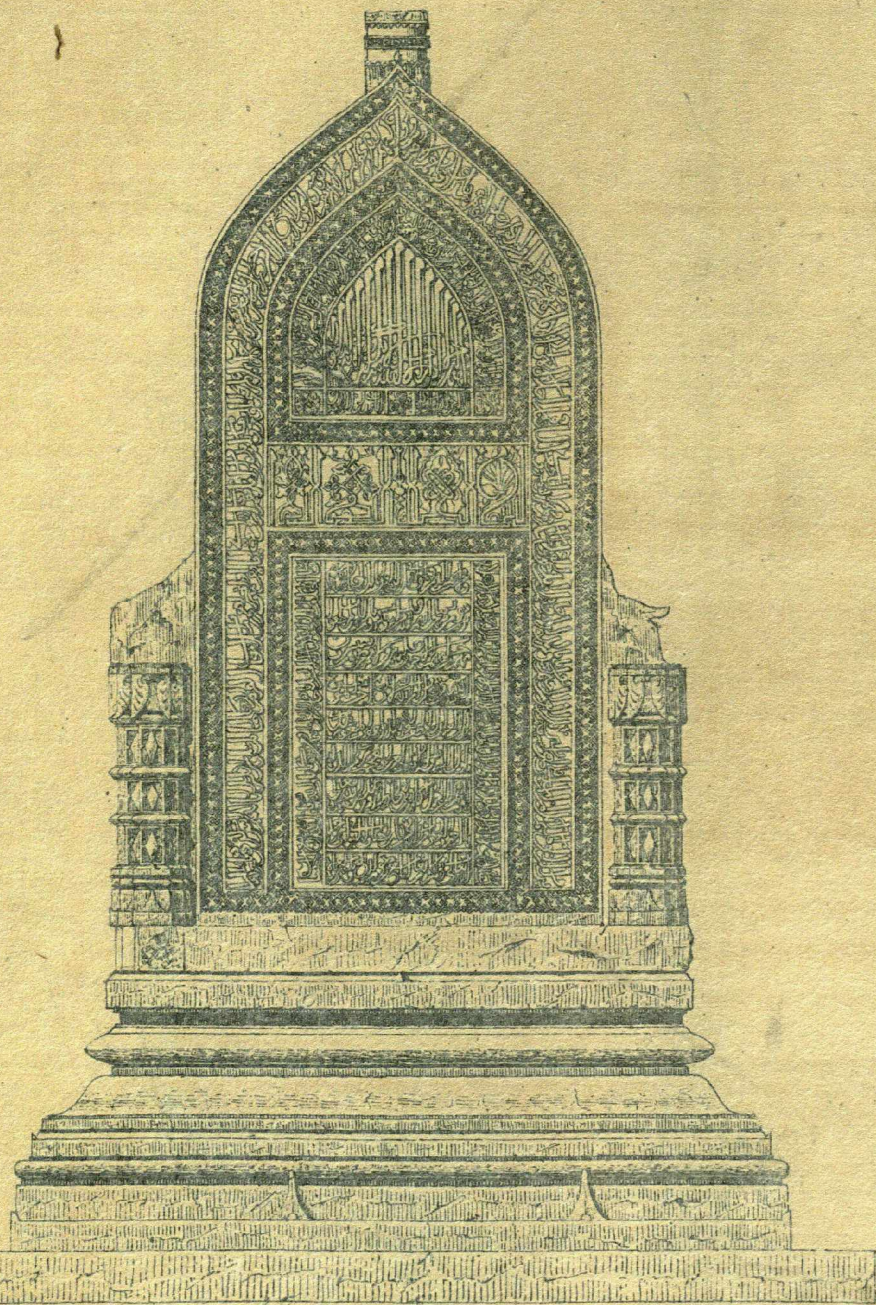


Photo-electrotype.

1 HEAD



J. BURGESS, DIRECTOR.

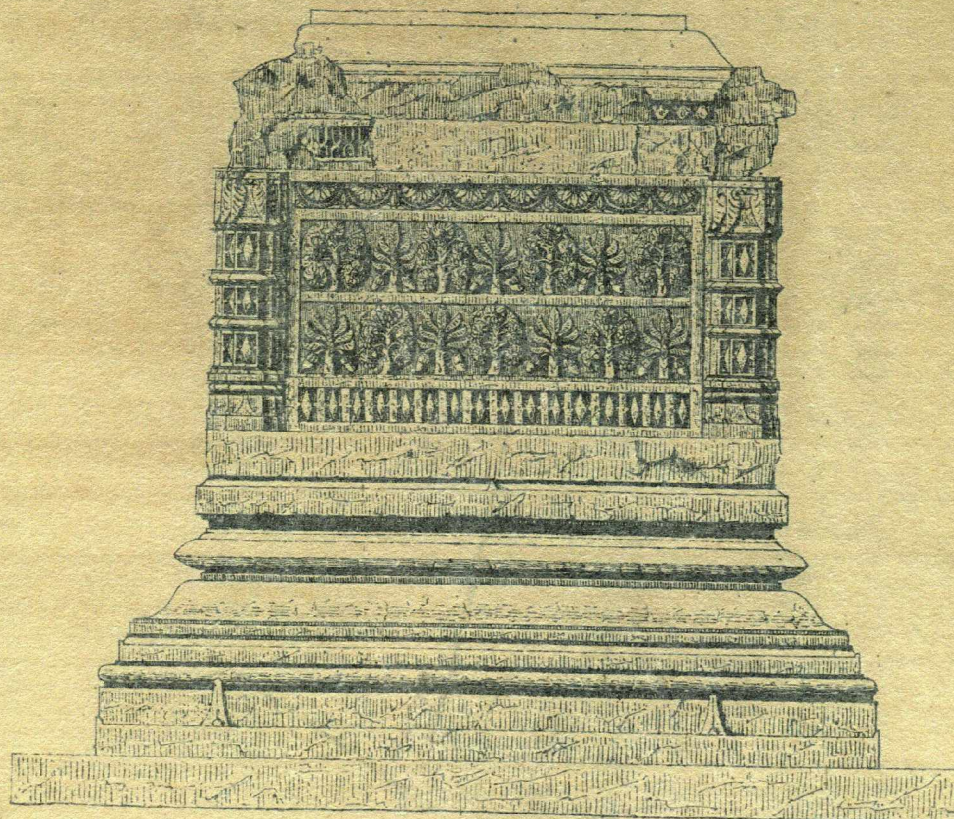


2 END

Survey of India Office, Calcutta, March 1888.


BHAROCH: CENTRAL MIHRAB IN THE JAMI MOSQUE

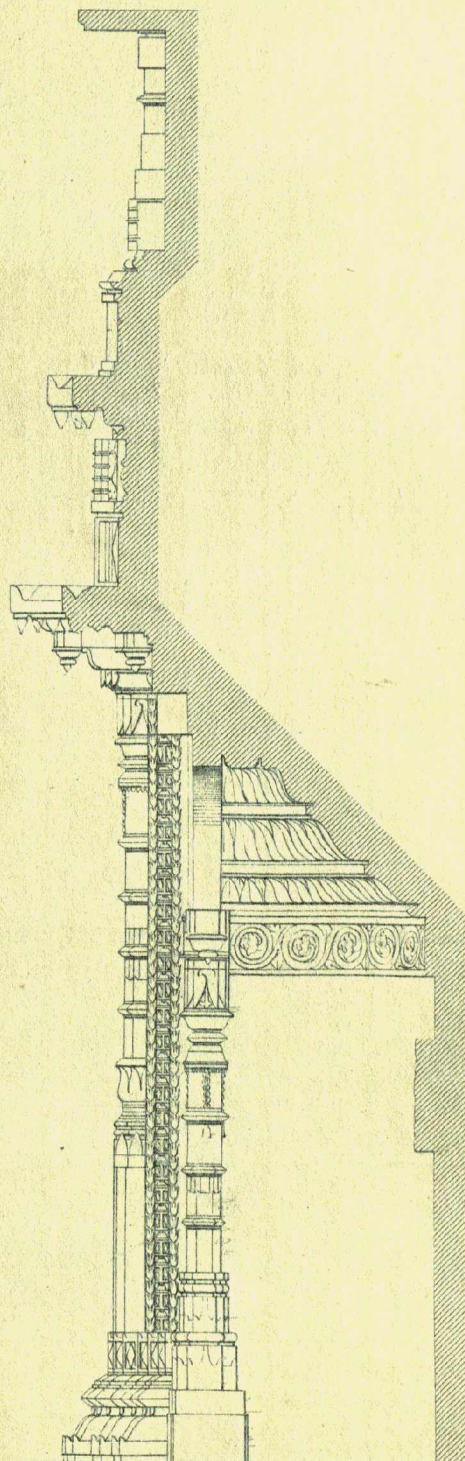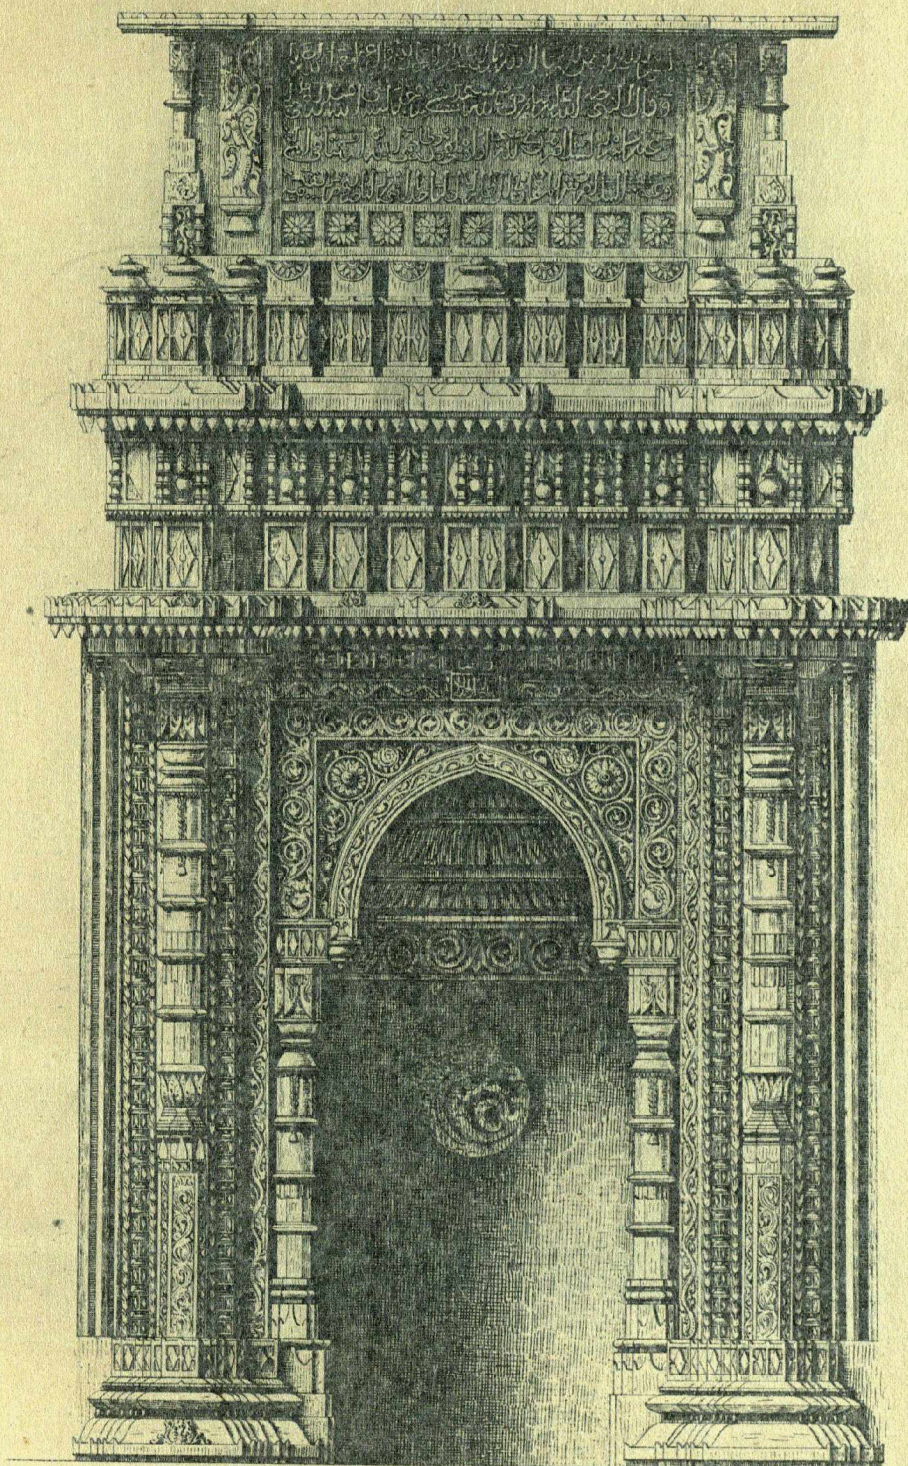

SECTION

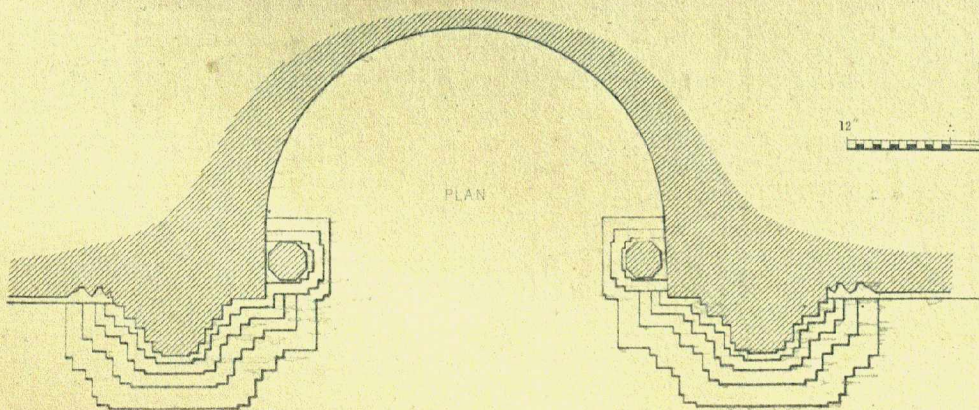

PLAN

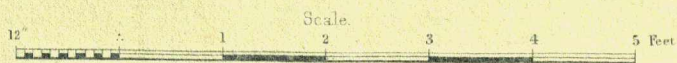

TECHNICAL ART SERIES-1888.

JAUNPUR: ATALA MUSJID.

PLATE XII.

PLATE XI.


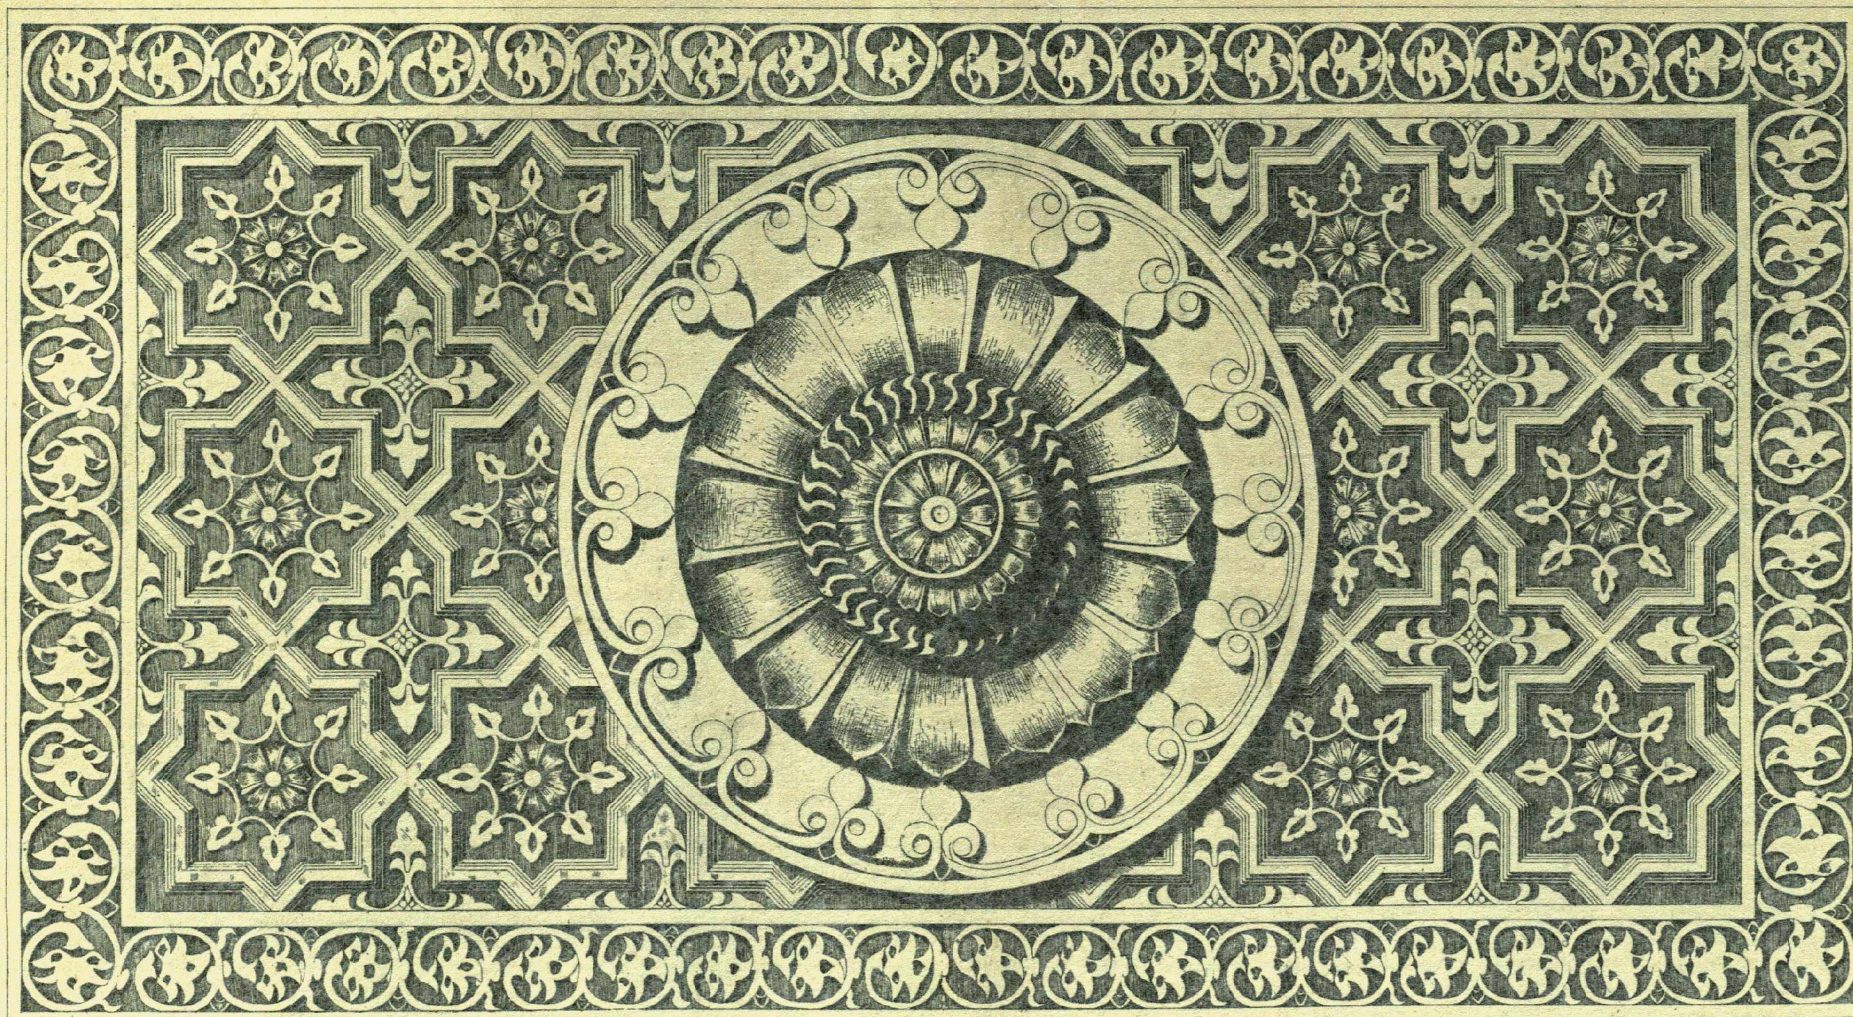


Photo-electrotype.

Survey of India Office, Calcutta, January 1888.

Ed. W. Smith, del.

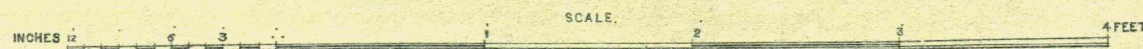

CARVED ROOF OF CENTRAL ENTRANCE TO THE GREAT DOME.



Photo-electrotype.

Survey of India Office, Calcutta, April 1886.

PANEL IN FRONT WALL





Photo. etching.

Survey of India Office, Calcutta, April 1883.

PANEL IN FRONT WALL



DHOLKA: BALÂL KHÂN QÂZIS MOSQUE


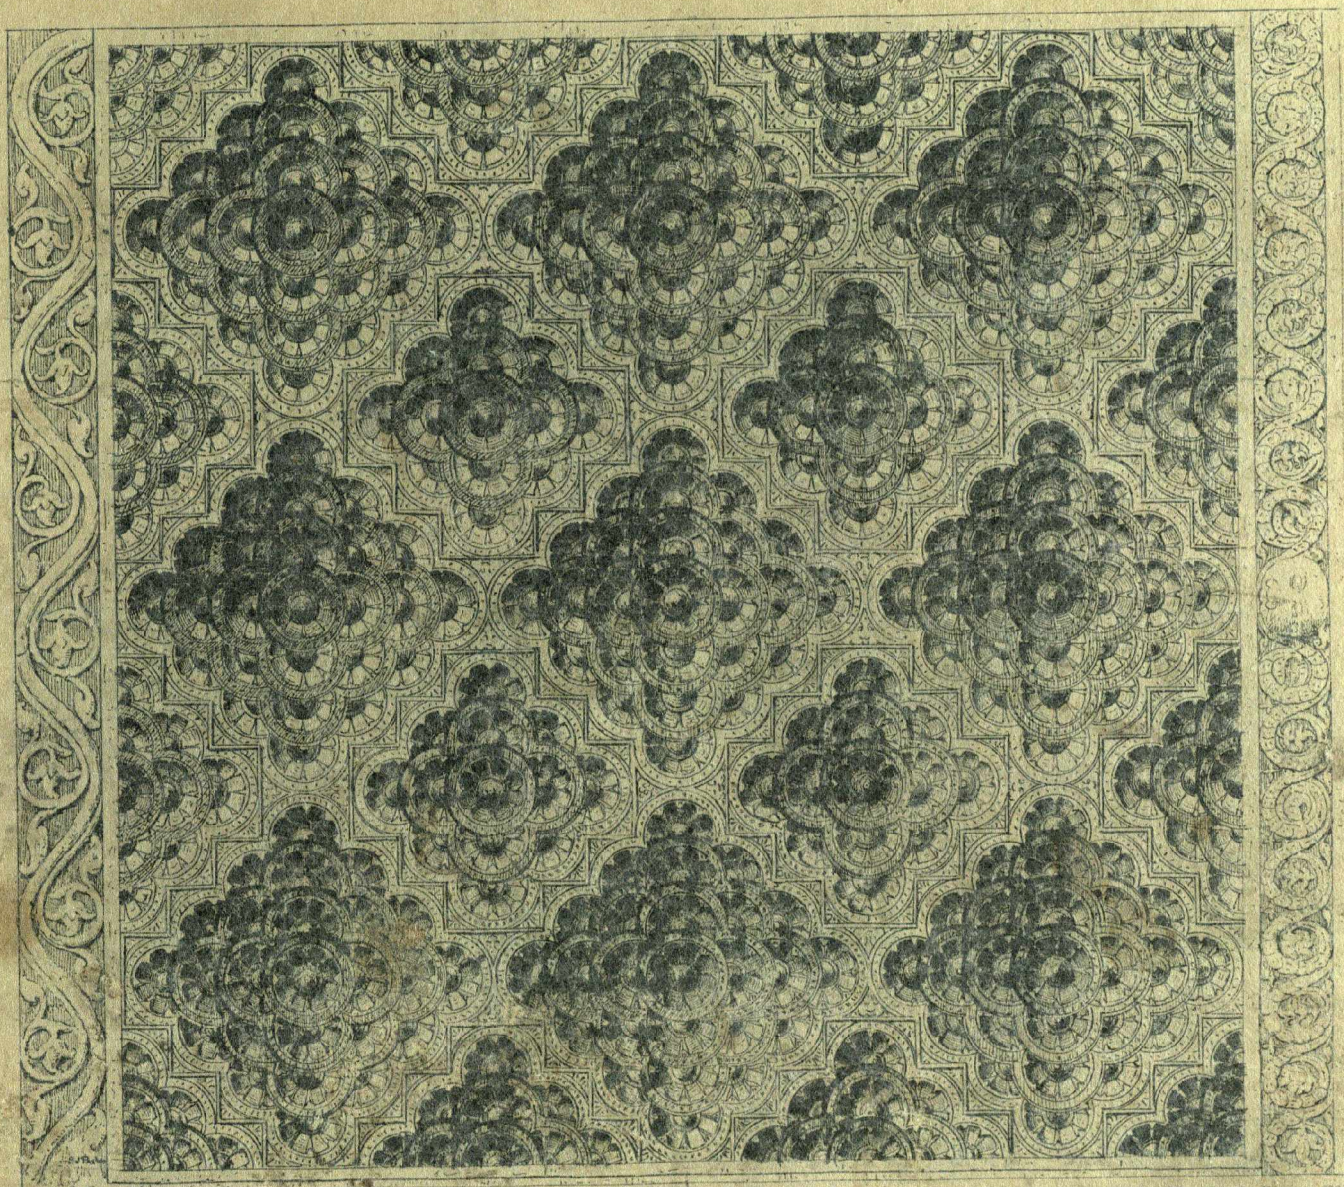


Photo-electrotype

Survey of India Office Calcutta February 1888

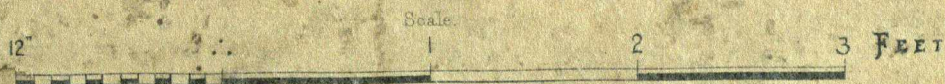


CEILING PANEL


TECHNICAL ART SERIES-1889.

DHOLKĀ HILĀL KHĀN QĀZIS MOSQUE.


PLATE XVI.

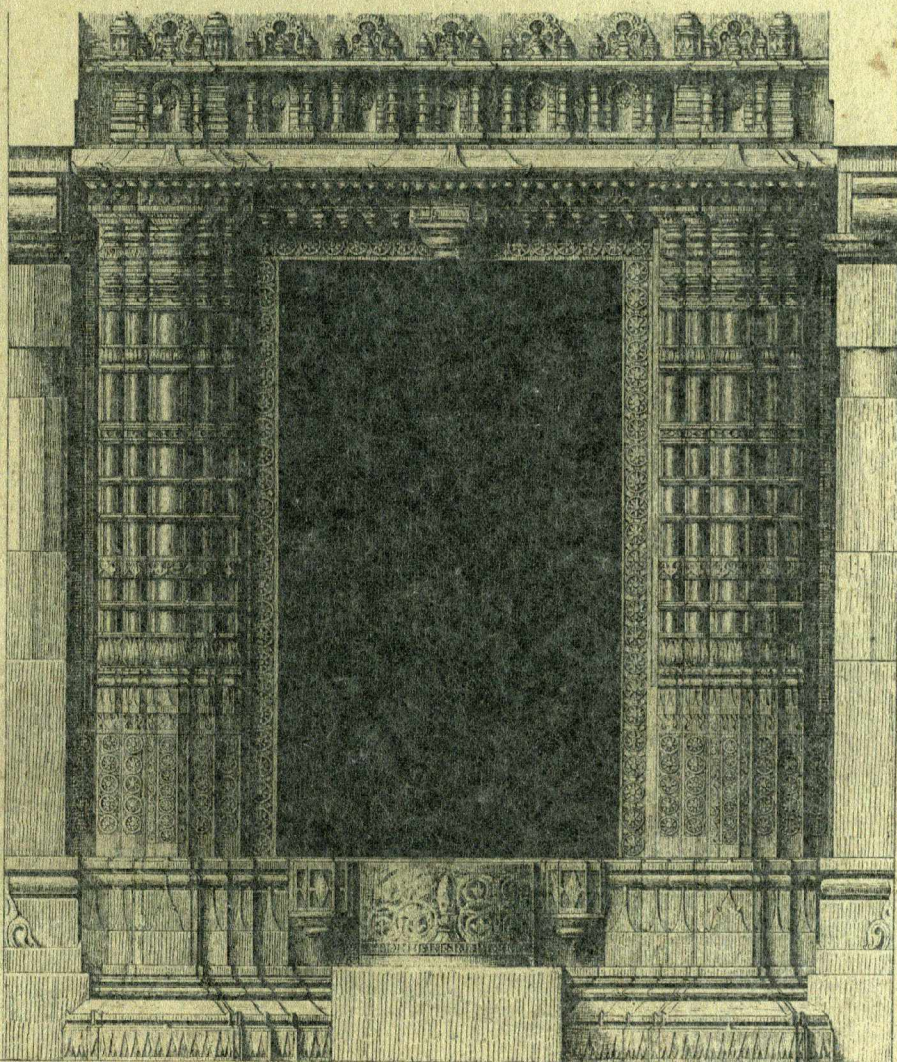

1 ELEVATION

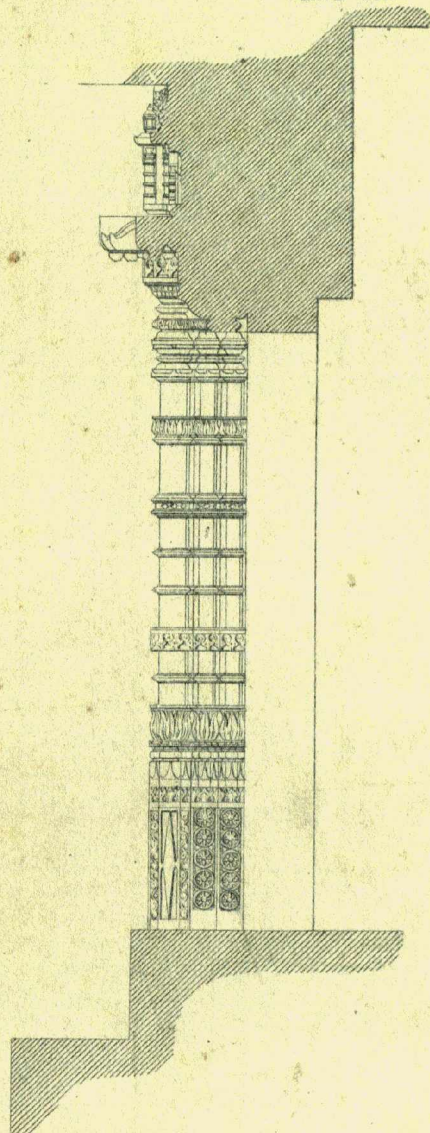

3 SECTION

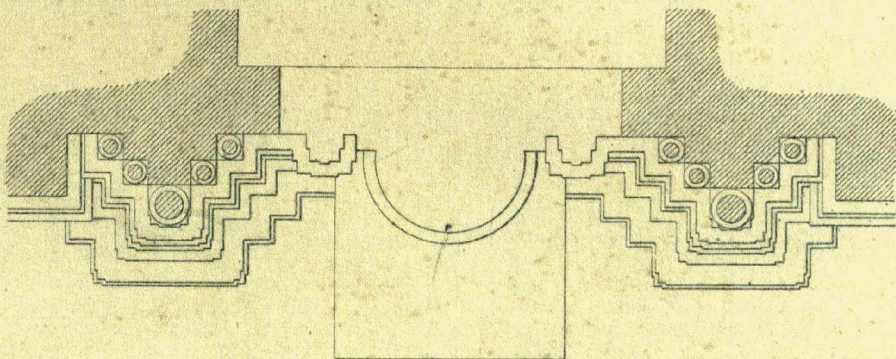

2 PLAN

Photo-electrotype

Survey of India Office, Calcutta, September 1868.


SCALE OF 12" = 1 FOOT

DOORWAY LEADING INTO THE COURTYARD.


J. Burgess, L.L.D. drew it.

H. Cousens, Surv.


GOVT. ARCHEOLOGICAL SURVEY OF WESTERN INDIA.

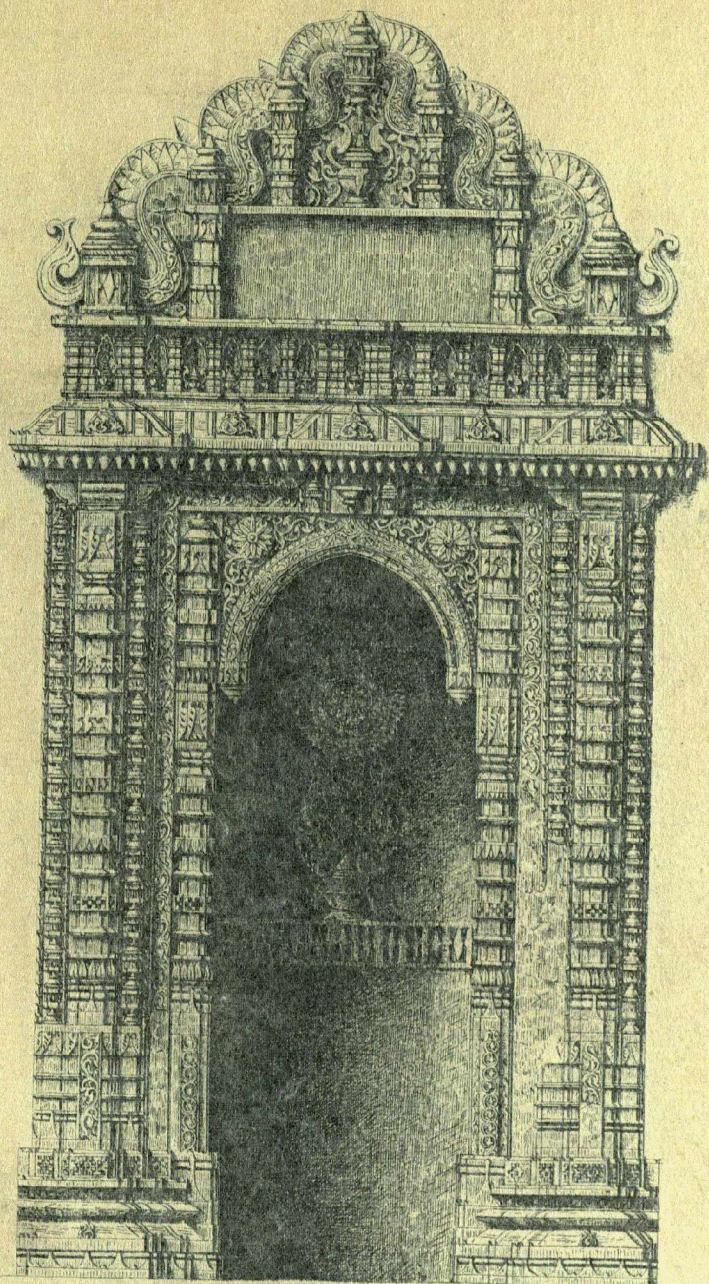

FRONT ELEVATION.

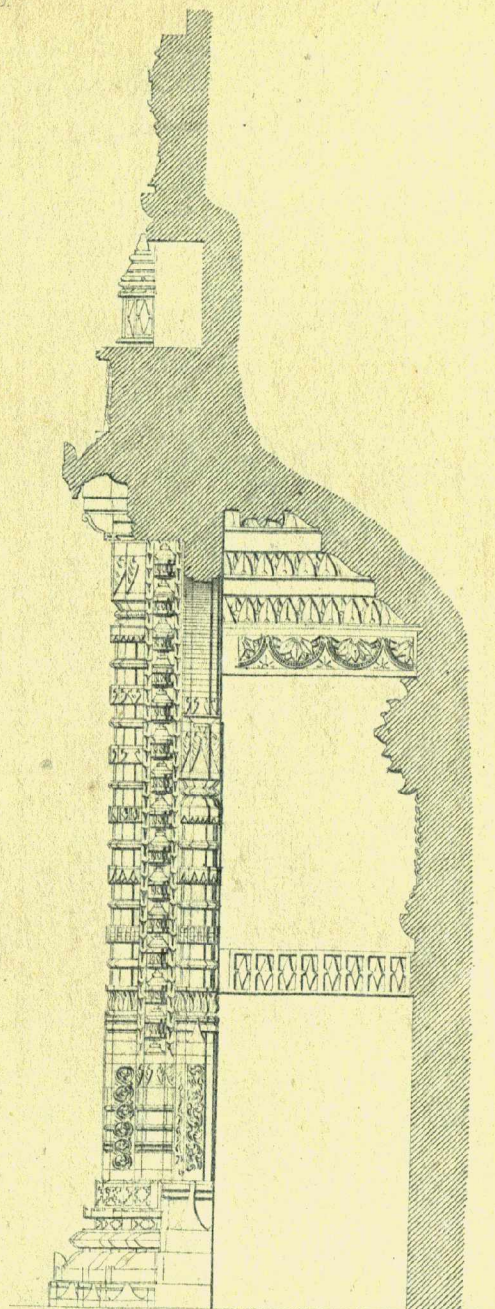


3 SECTION

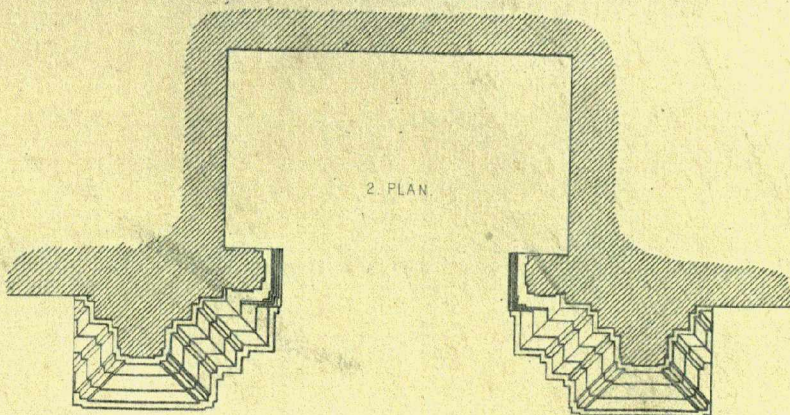

2. PLAN

Photo-electrotype.

Survey of India Office, Calcutta, September 1888.

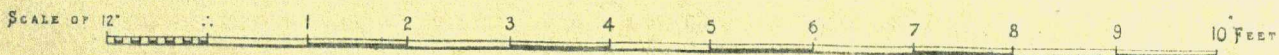

J. Burgess, dir.

GOVT. ARCHAEOLOGICAL SURVEY OF WESTERN INDIA.

CENTRAL MIHRĀB.

H. Burgess, Surv.

AHMADĀBĀD.

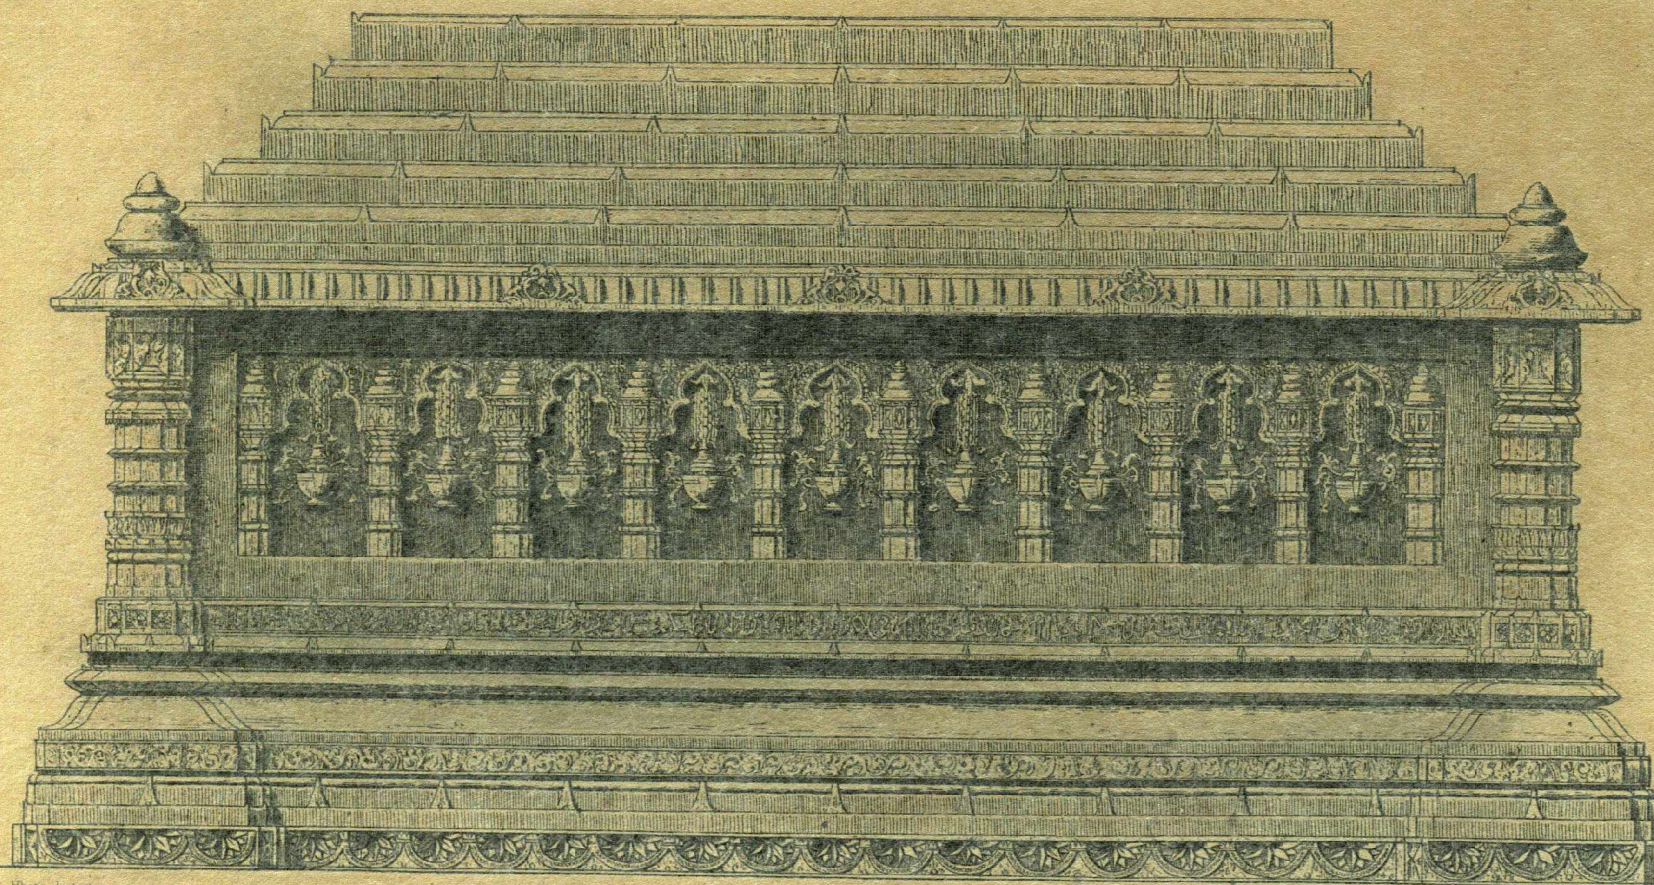


Photo-dieotype.

Survey of India Office, Calcutta, August 1888.



ONE OF THE MARBLE TOMBS OF THE QUEENS OF AHMAD SHĀH.

J. Burgess, L.L.D. drawn.

H. Cousins } del.
 S. J. Pichoco }

Govt. ARCHÆOLOGICAL SURVEY OF WESTERN INDIA.

DHOLKA TANKA MASJID.

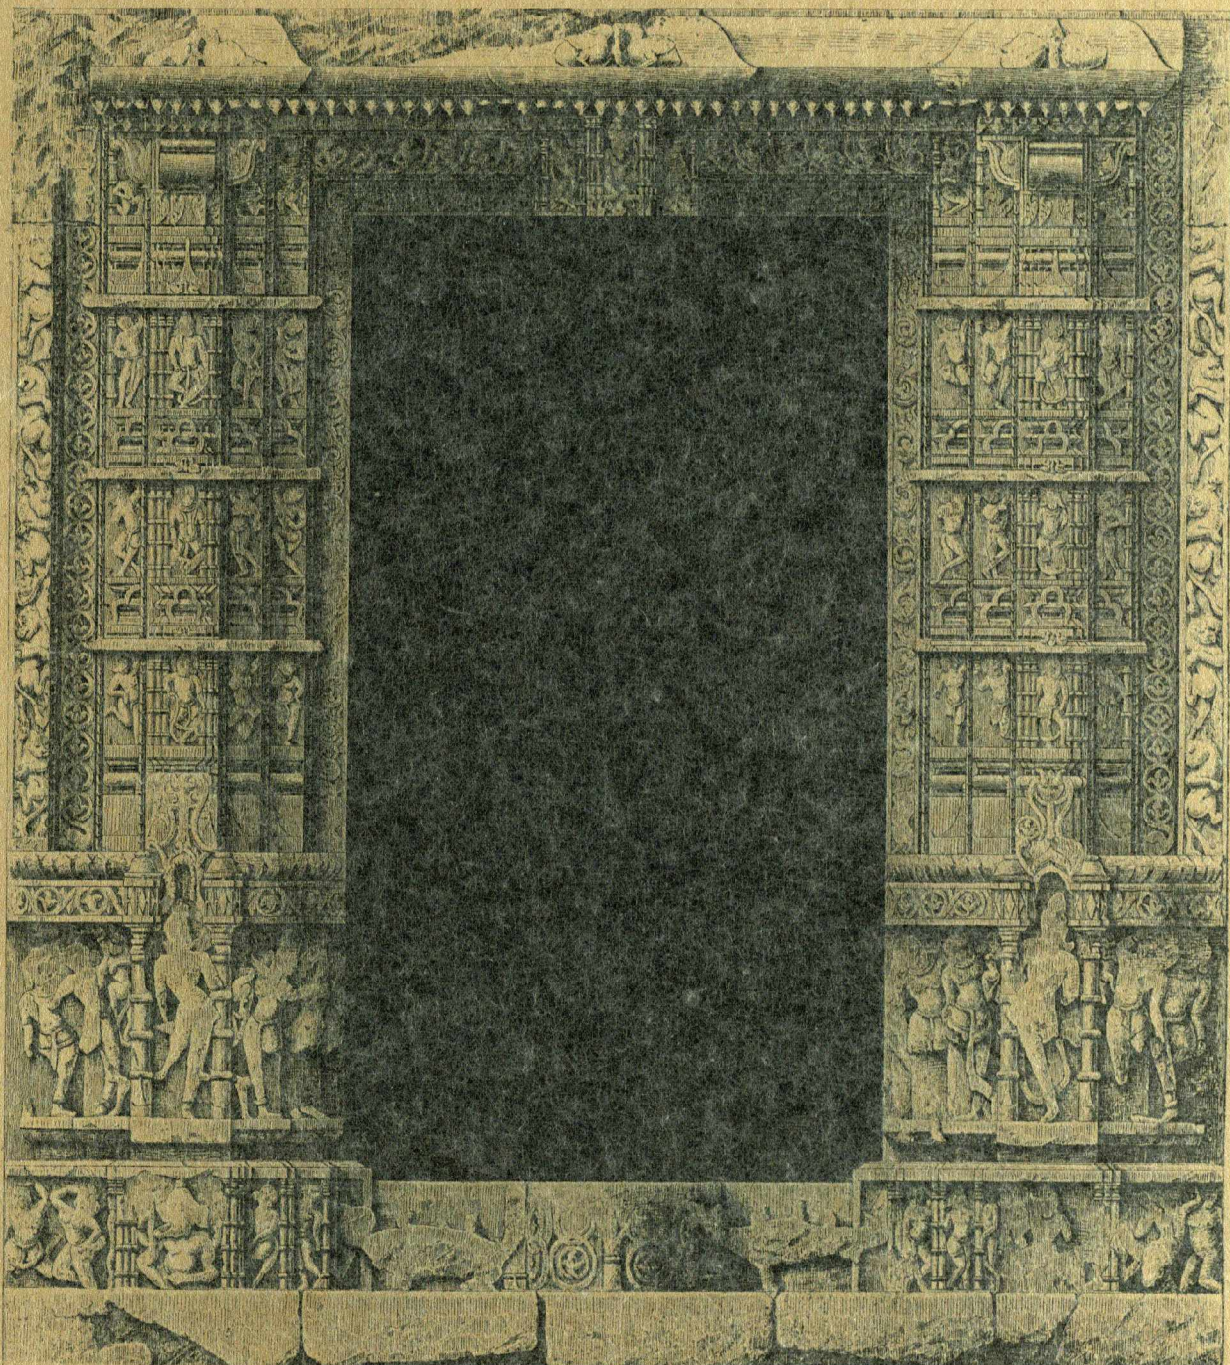


Photo-electrotype.

Survey of India Offices, Calcutta, September 1886.

SCALE OF 12' 1 2 3 4 5 FEET


HINDU DOORWAY ON NORTH SIDE OF THE COURTYARD.

J. Burgess, dir.


H. Cousens, Surv.

Govt. ARCHAEOLOGICAL SURVEY OF WESTERN INDIA.


JAUNPUR JĀMĪ MASJID

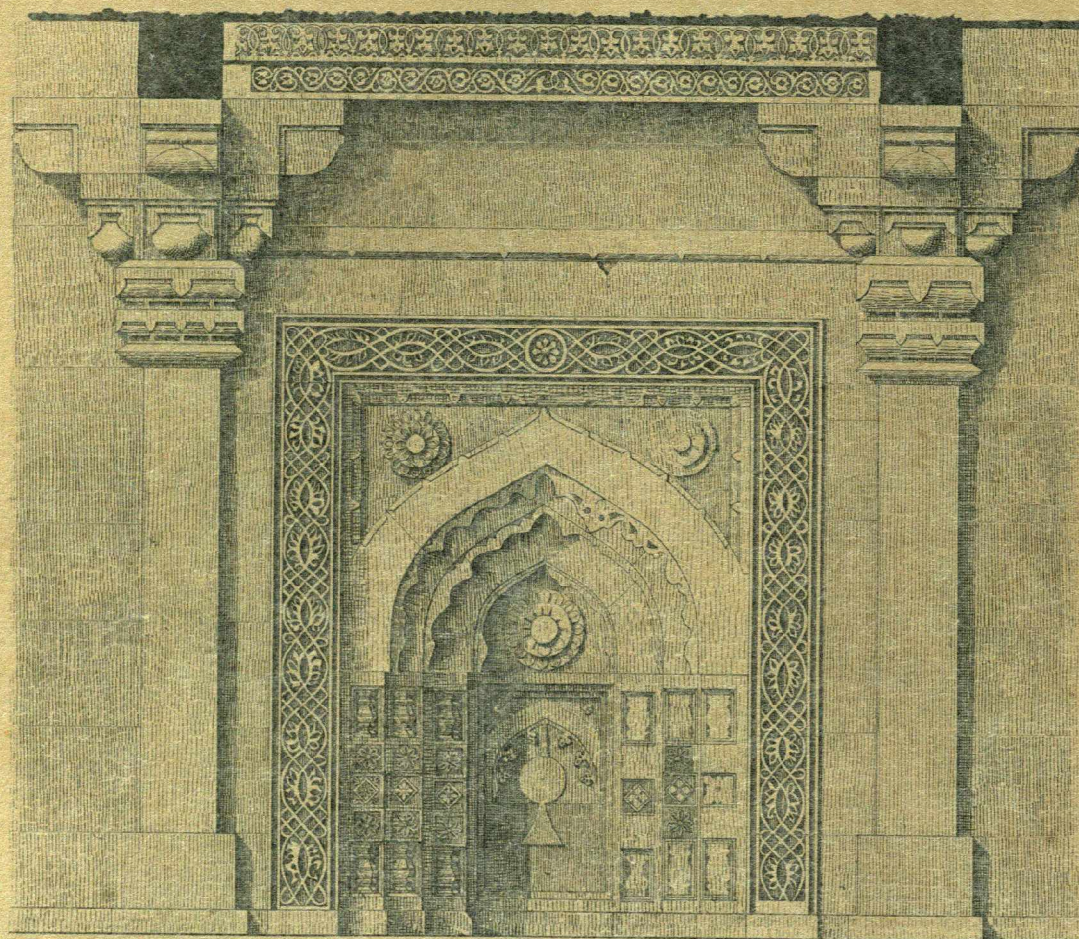

1 ELEVATION

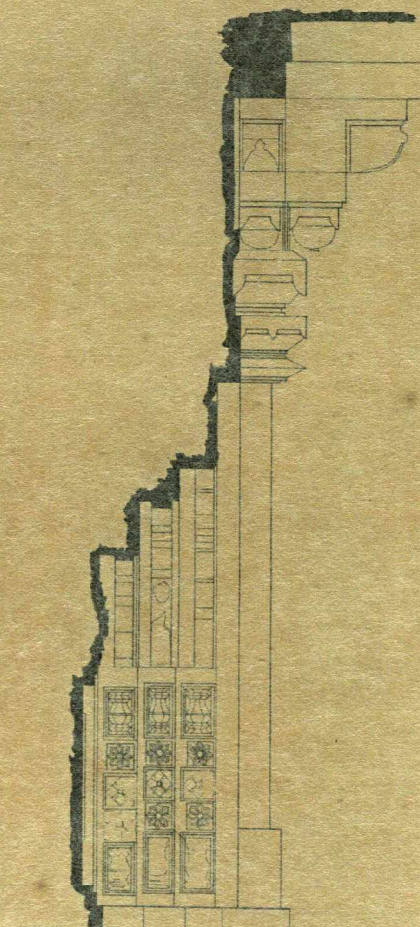

2 SECTION

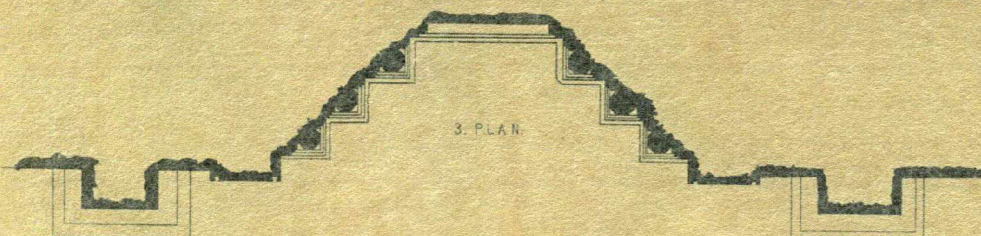

3. PLAN

ARCHAEOLOGICAL SURVEY OF INDIA

SCALE.




Edm. W. Smith

Photo-etching


MIHRĀB IN NORTH ZANĀNA GALLERY

Survey of India Offices Calcutta, November 1888


JAUNPUR JĀMĪ MASJID

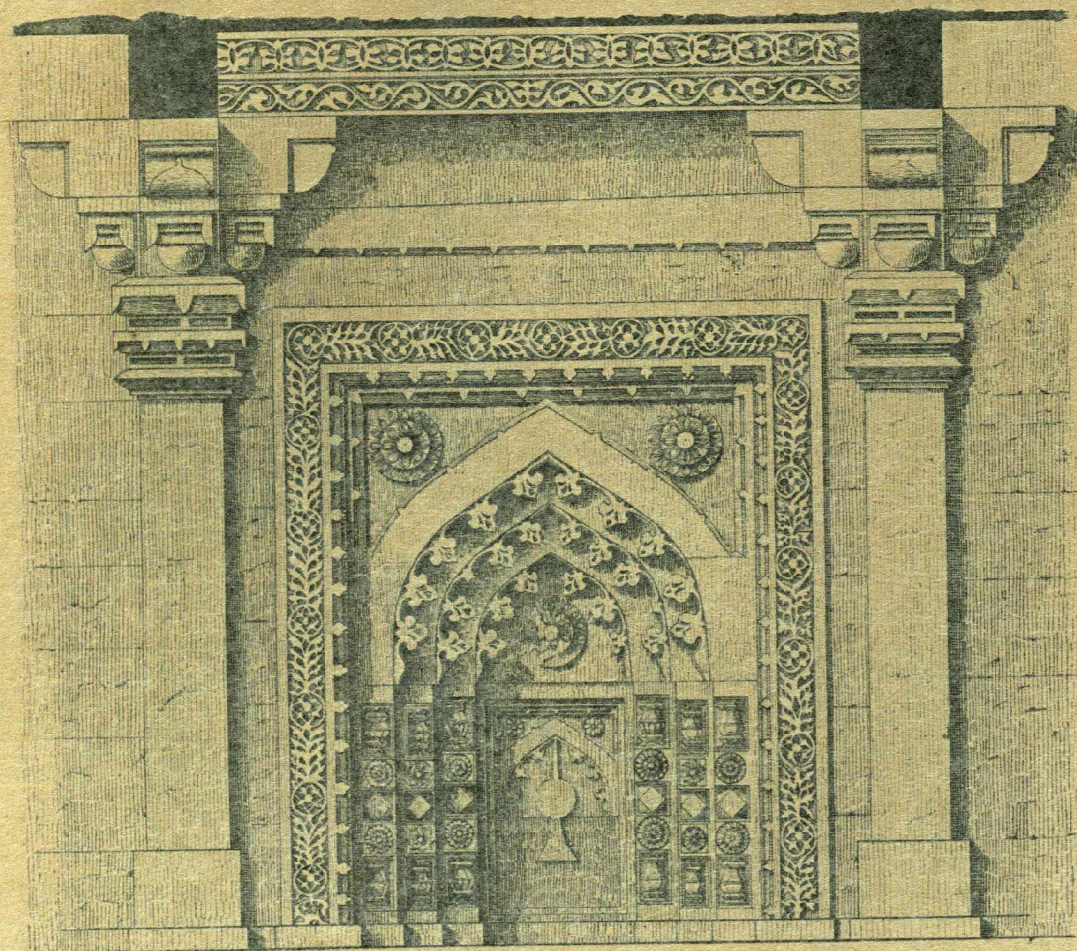

1. ELEVATION.

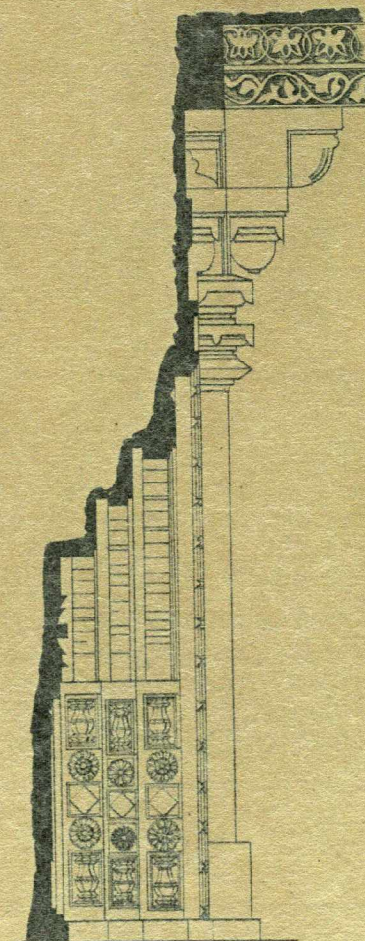

2. SECTION

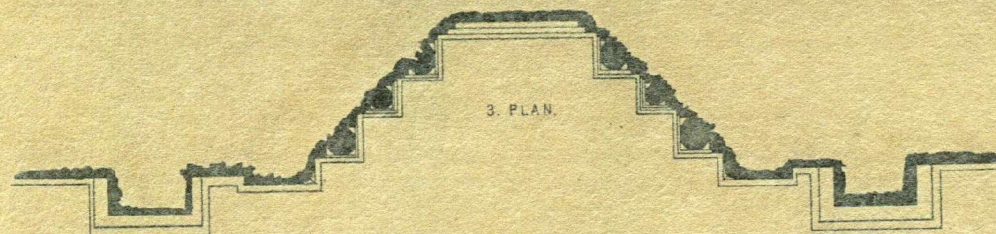

3. PLAN.

ARCHAEOLOGICAL SURVEY OF INDIA.

SCALE.


12" 3" 6" 9" 100 FEET.

Edm. W. Smith.


Photo-etching

MIHRĀB IN SOUTH ZANĀNA GALLERY.


Survey of India Offices, Calcutta, November 1895.

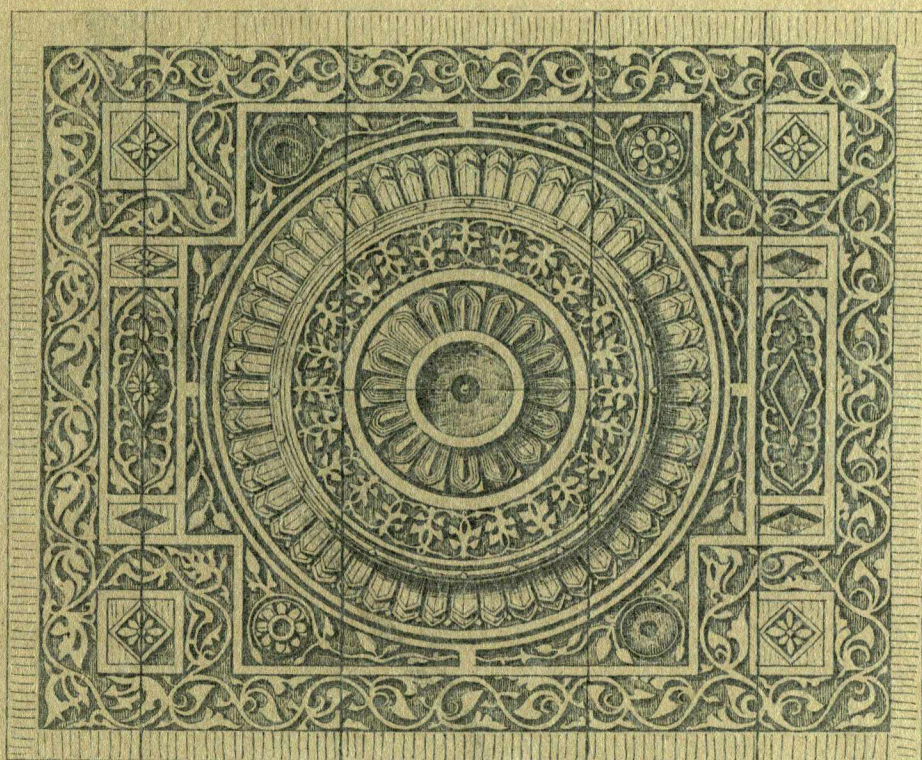

1. PANEL A IN THE ROOF OF THE ZANĀNA GALLERY.

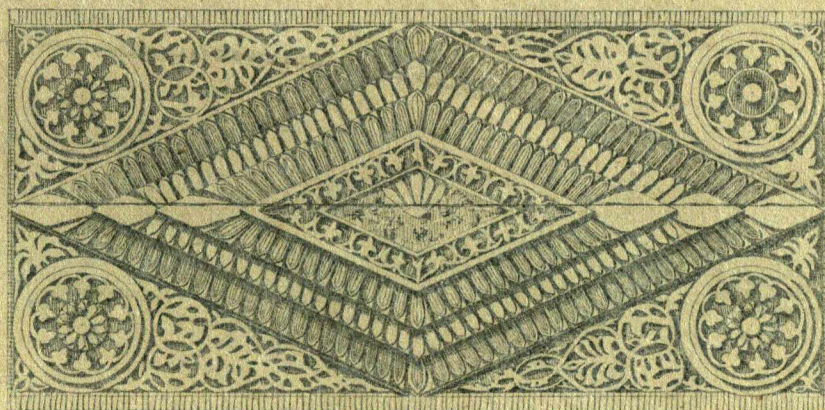

2. PANEL B IN THE ROOF OF THE ZANĀNA GALLERY.

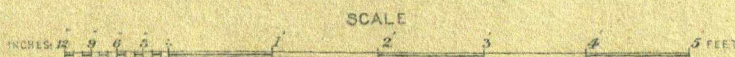


Survey of India Office, Calcutta, November 1883.

Photo-etching

TECHNICAL ART SERIES - 1889.


PLATE XXIII.
PLATE LXVI.

JAUNPUR: JĀMĪ MASJID.

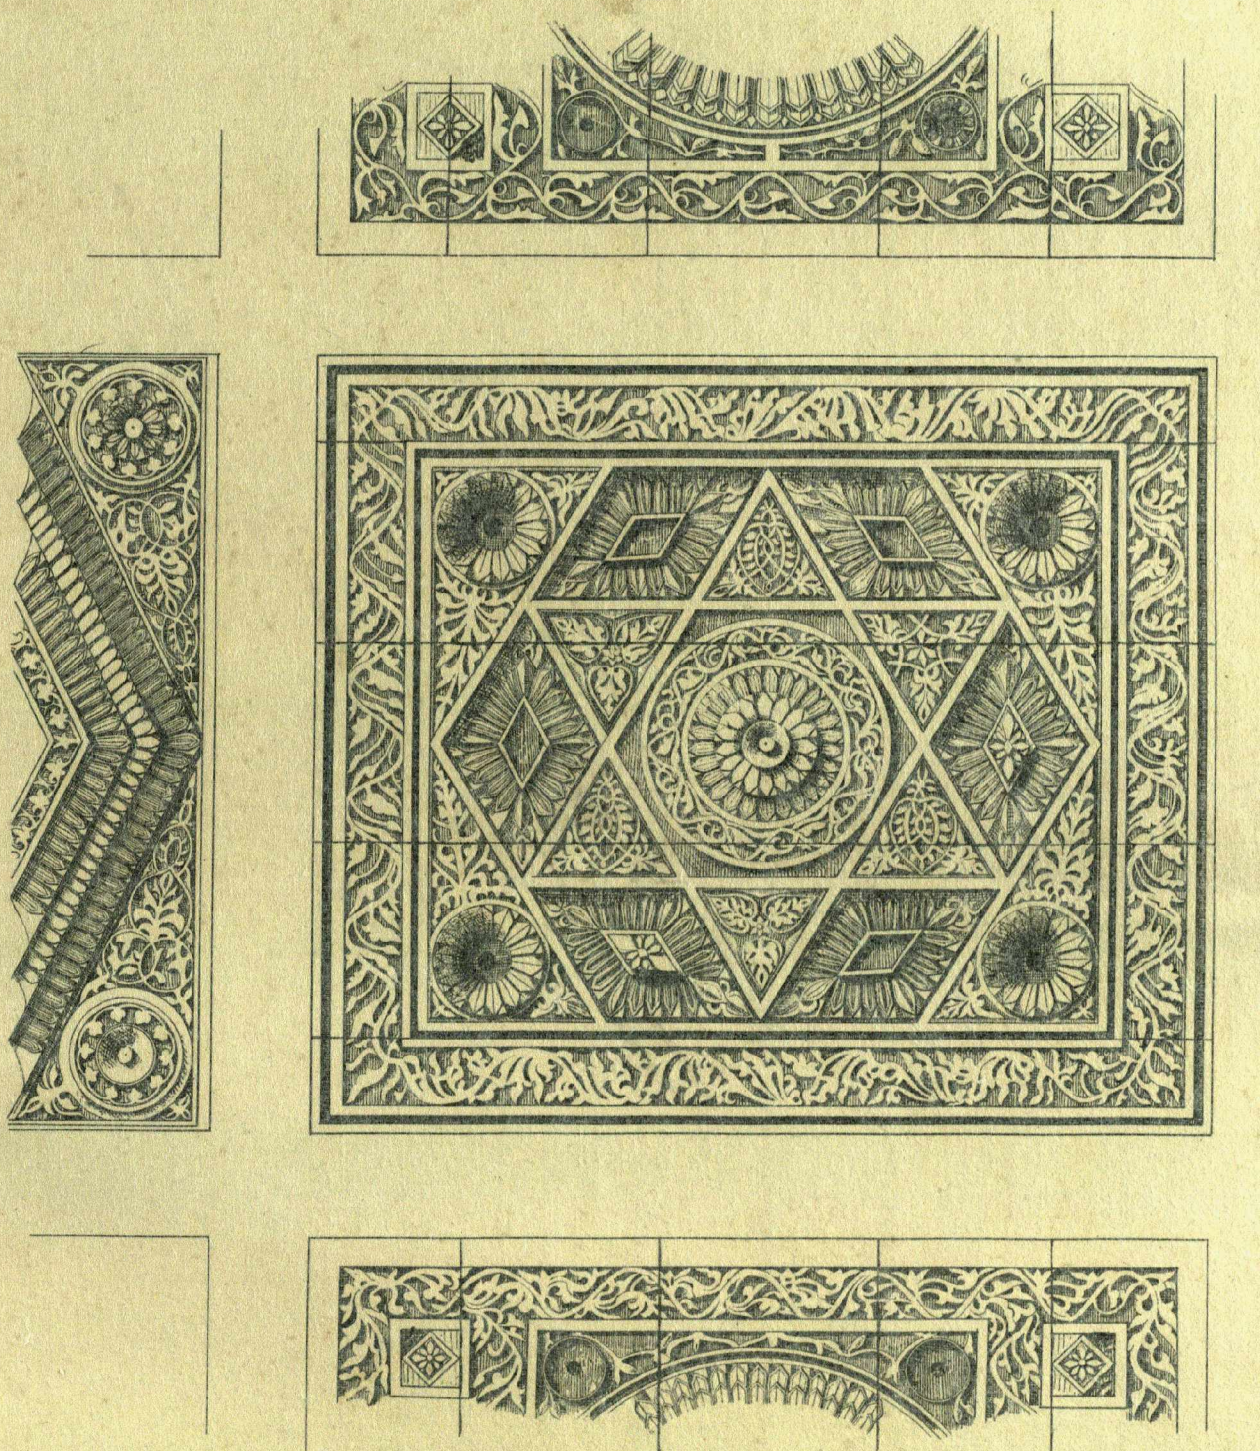

ARCHAEOLOGICAL SURVEY OF INDIA.

Bacunath Kumar Rai Del.

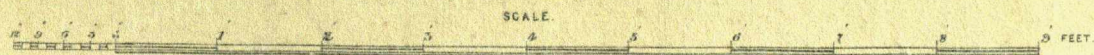

PANEL C IN THE ROOF OF THE SOUTH ZANĀNA GALLERY.


Photo-etching.

Survey of India Offices, Calcutta, November 1888.


TECHNICAL ART SERIES-1889.

JAUNPUR: JÂMI' MASJID

PLATE XXIV.
PLATE LXVII.

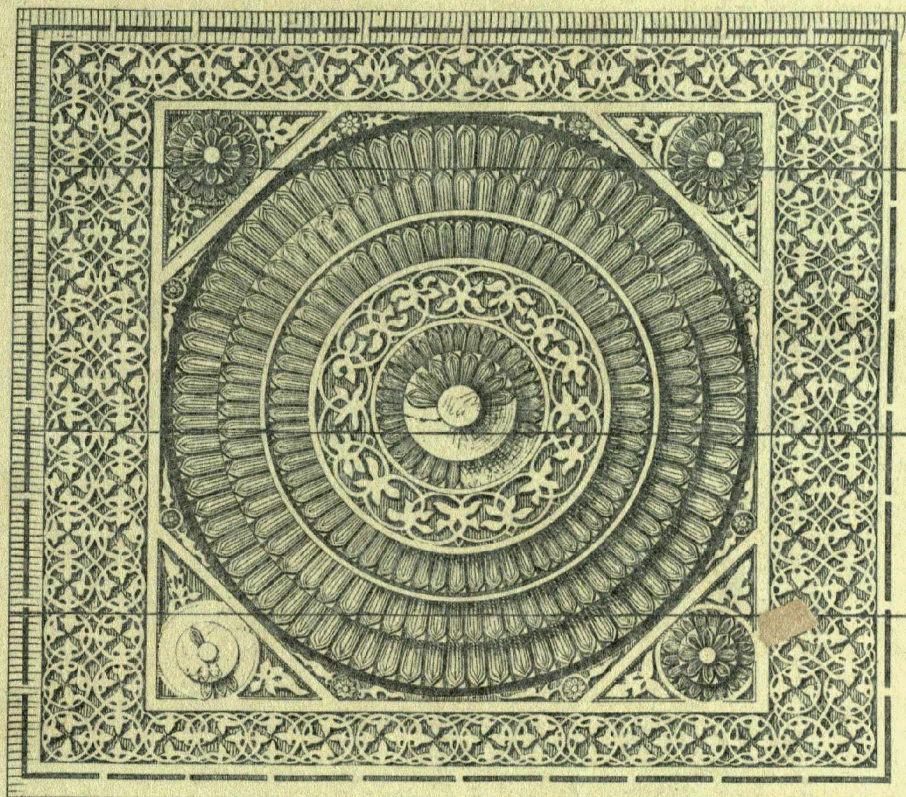

1. CEILING PANEL I IN NORTH ZANANA GALLERY.

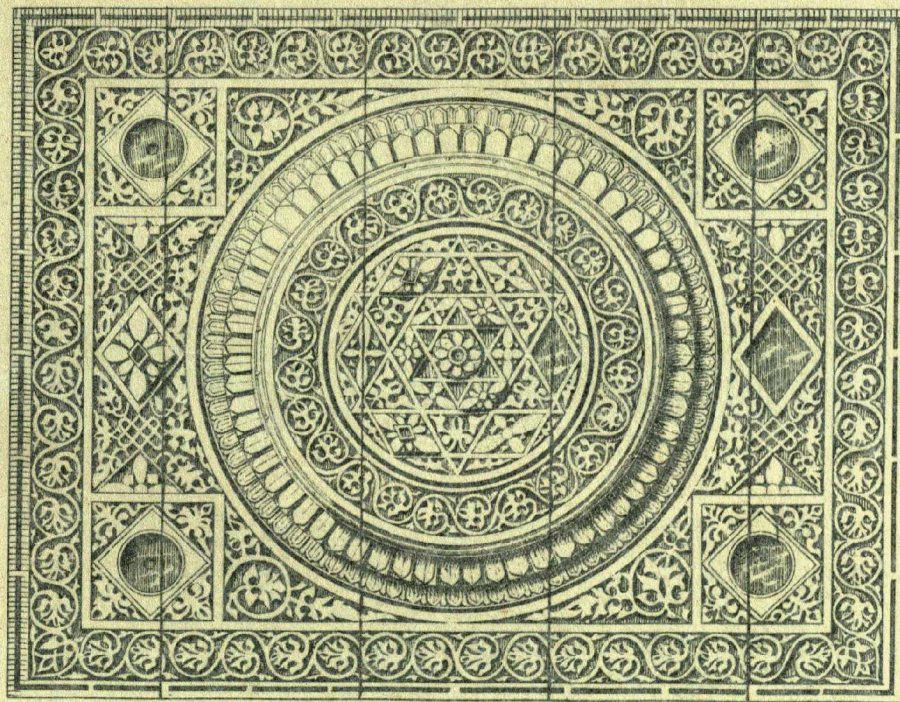

2. CEILING PANEL II IN NORTH ZANANA GALLERY.

ARCHAEOLOGICAL SURVEY OF INDIA



Photo-etching.

Survey of India Offices, Calcutta, November 1888.

21004